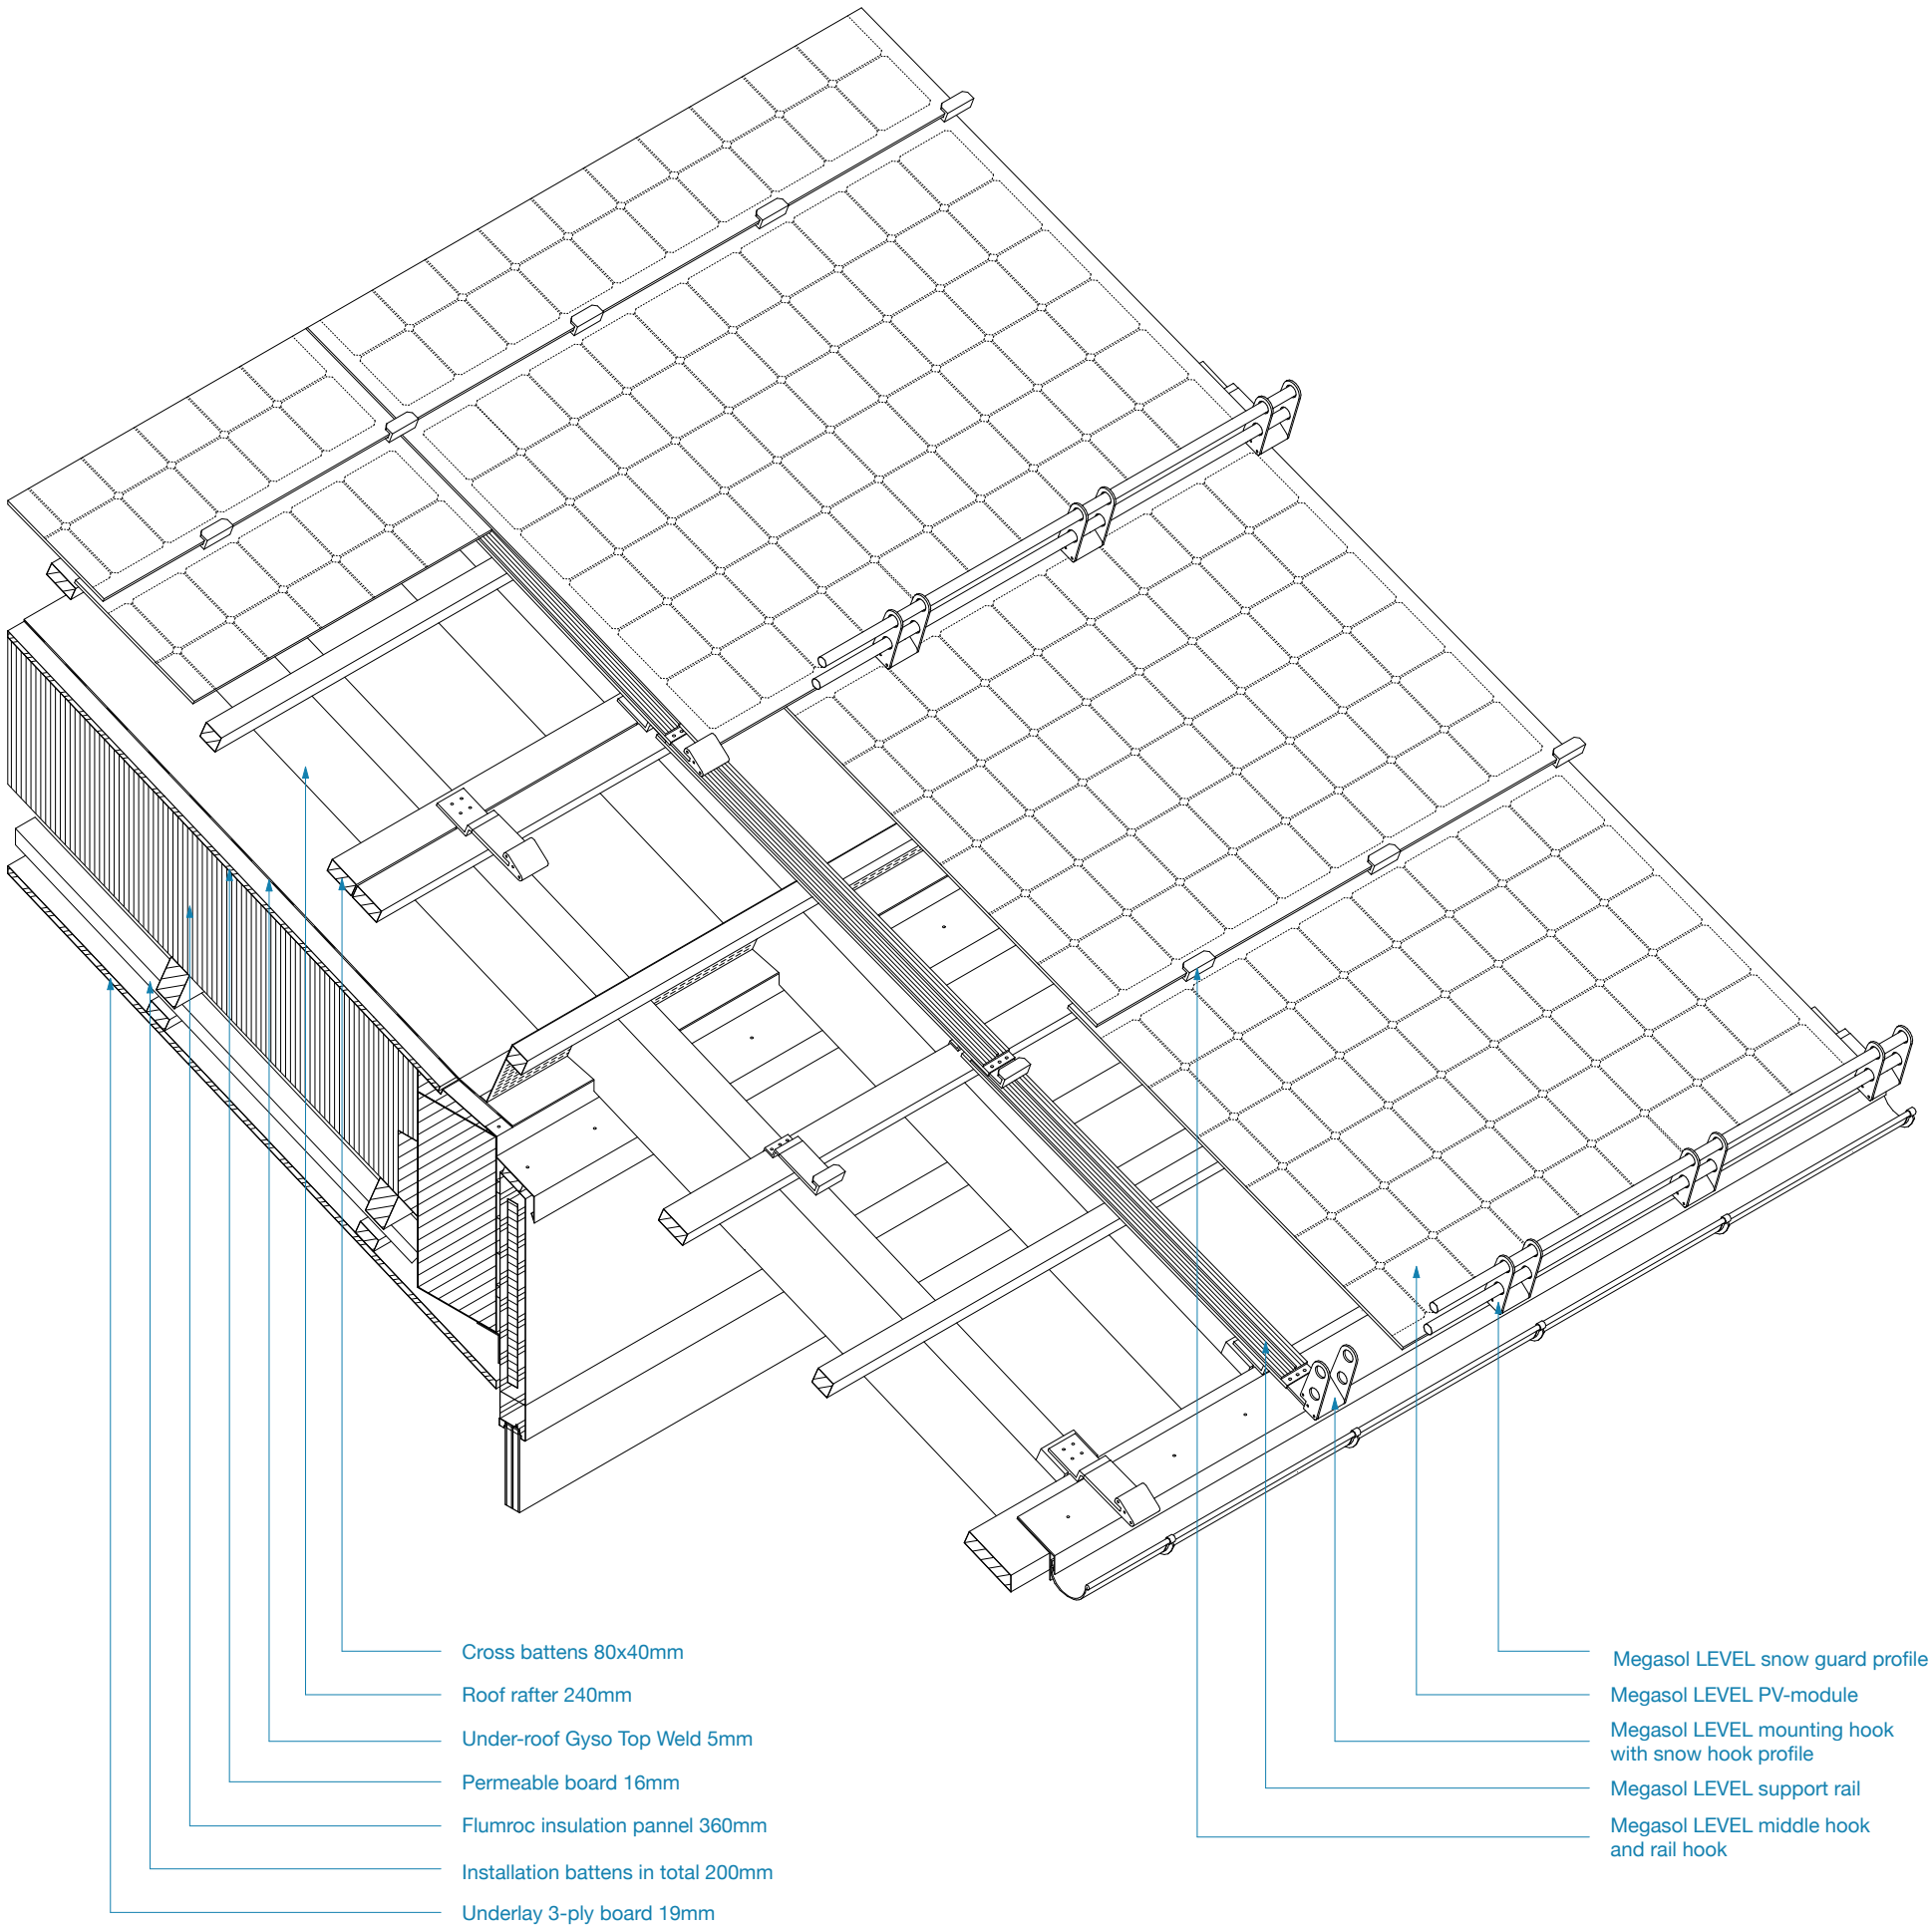

Project name
Residential Building Brunner
Plan name
Projection
Source of detail
Bearth & Deplazes Architekten AG

Scale
A3 - 1:20 0 20 40 80
Redrawn by
BUK-ETHZ
Date of creation
08.06.2021

SOLARCHITECTURE
sun as a building material
BUK / ETH zürich