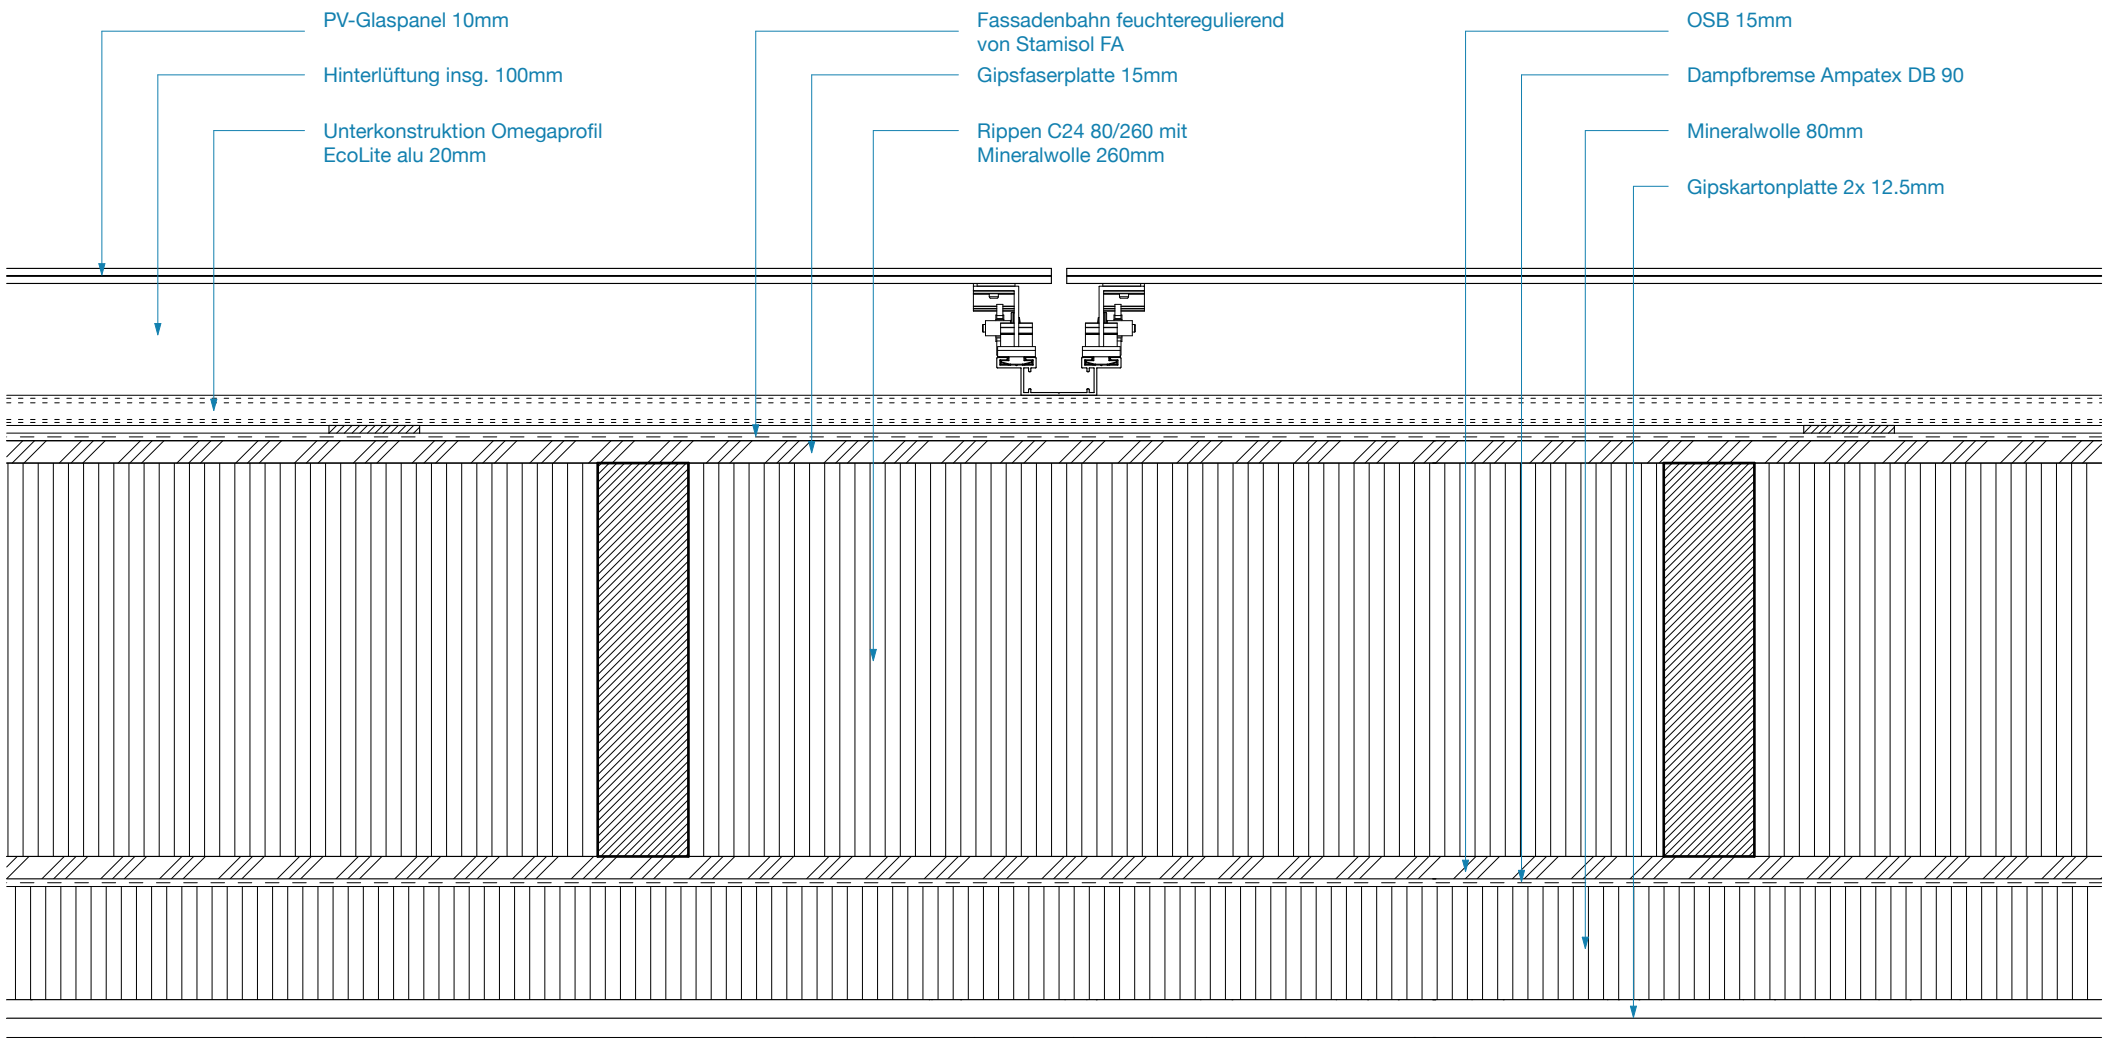

Project name
Residential Building
Seewadelstrasse
Plan name
Horizontalschnitt
Source of detail
Viridén+Partner AG

Scale
A3 - 1:5
0 5 10 20

Redrawn by
BUK-ETHZ

Date of creation
21.03.2021

SOLARCHITECTURE
sun as a building material

BUK / ETH zürich