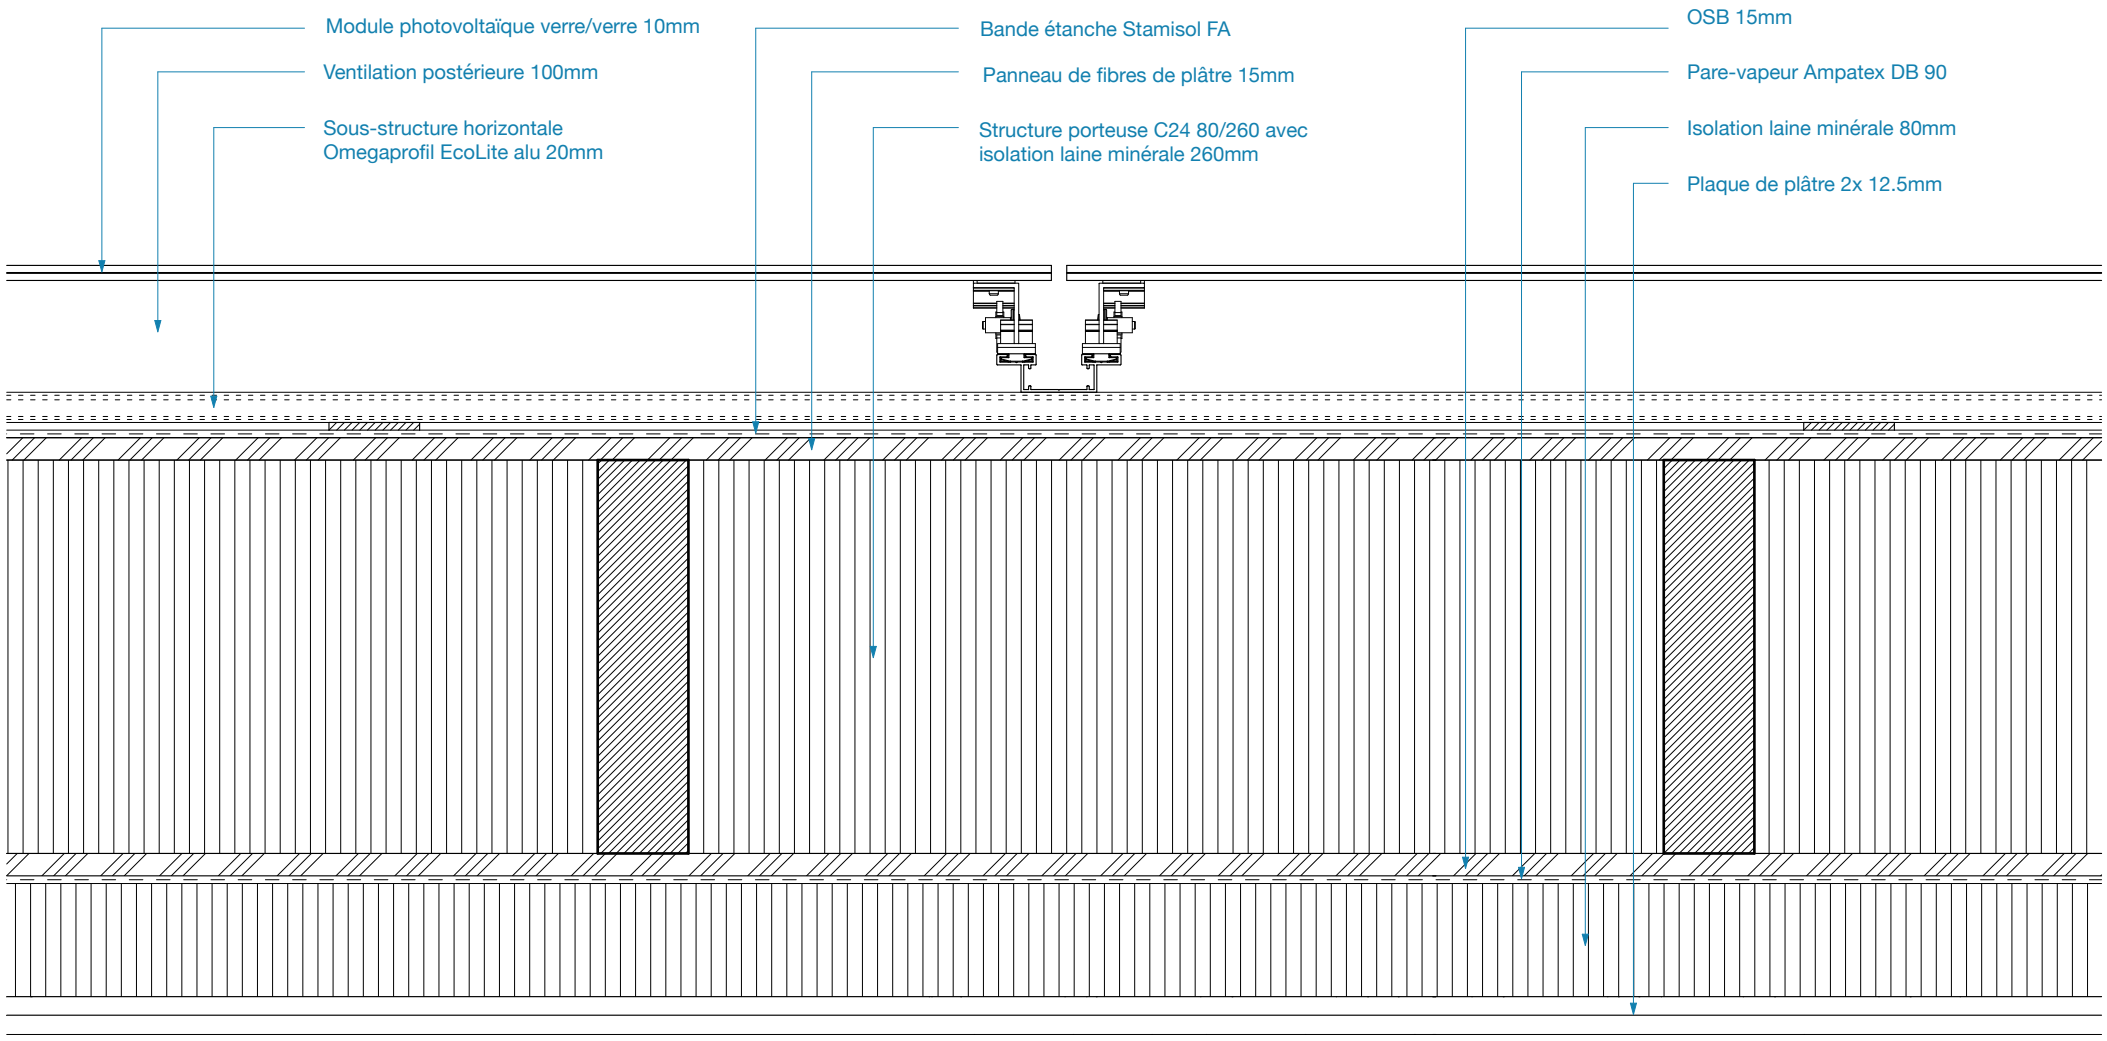

Project name
Residential Building
Seewadelstrasse
Plan name
Coupe verticale
Source of detail
Viridén+Partner AG

Scale
A3 - 1:5 0 5 10 20
Redrawn by
BUK-ETHZ
Date of creation
21.03.2021

SOLARCHITECTURE
sun as a building material
BUK / ETH zürich