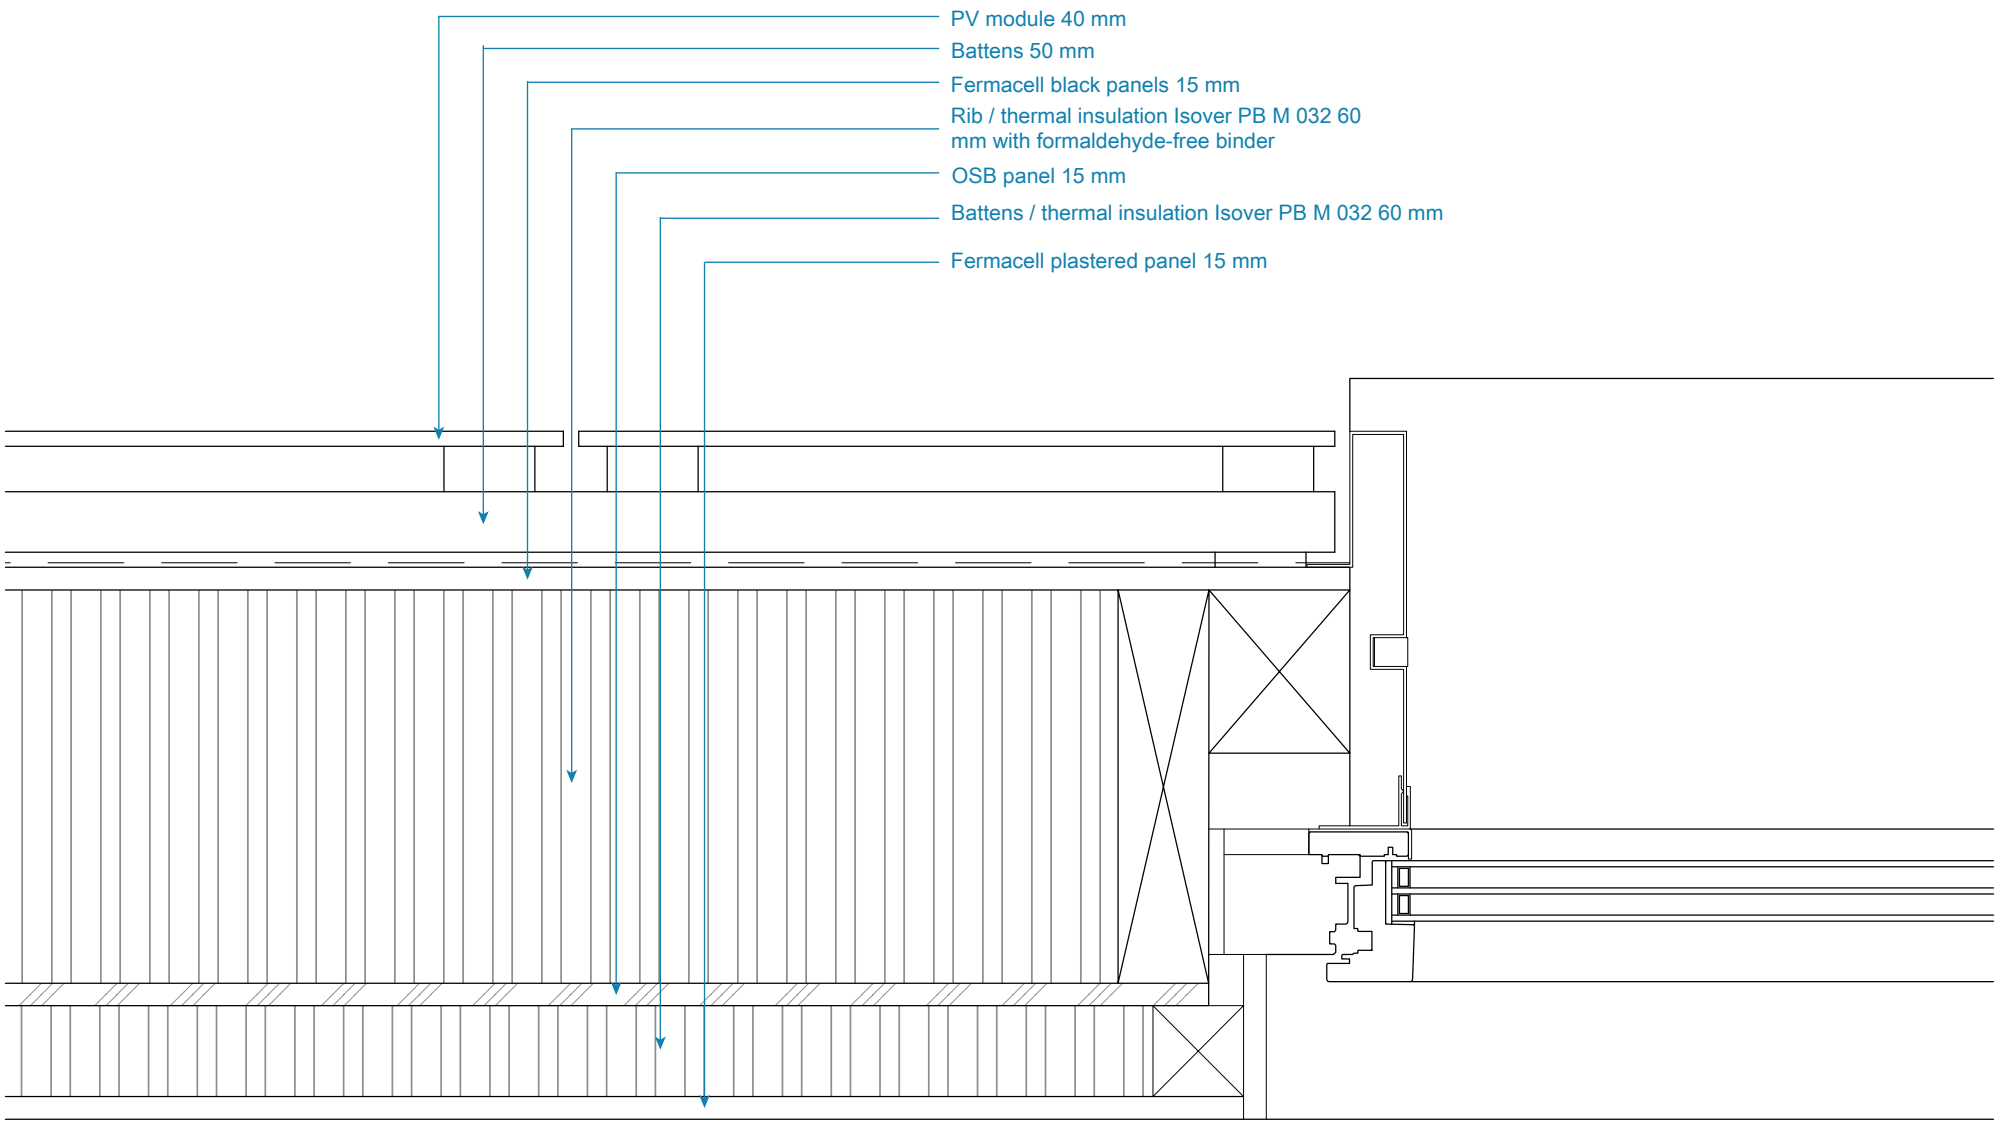

Project name
Ap. building in Zurich - Höngg
Plan name
Horizontal Section - Window
Source of detail
Kämpfen Zinke + Partner AG
Badernstrasse 571
CH-8048 Zürich

Scale
A3 - 1:5
0 5 10 20
Redrawn by
ETHZ / ISAAC SUPSI
Date of creation
24.05.2021

SOLARCHITECTURE
sun as a building material
ETH zürich / SUPSI