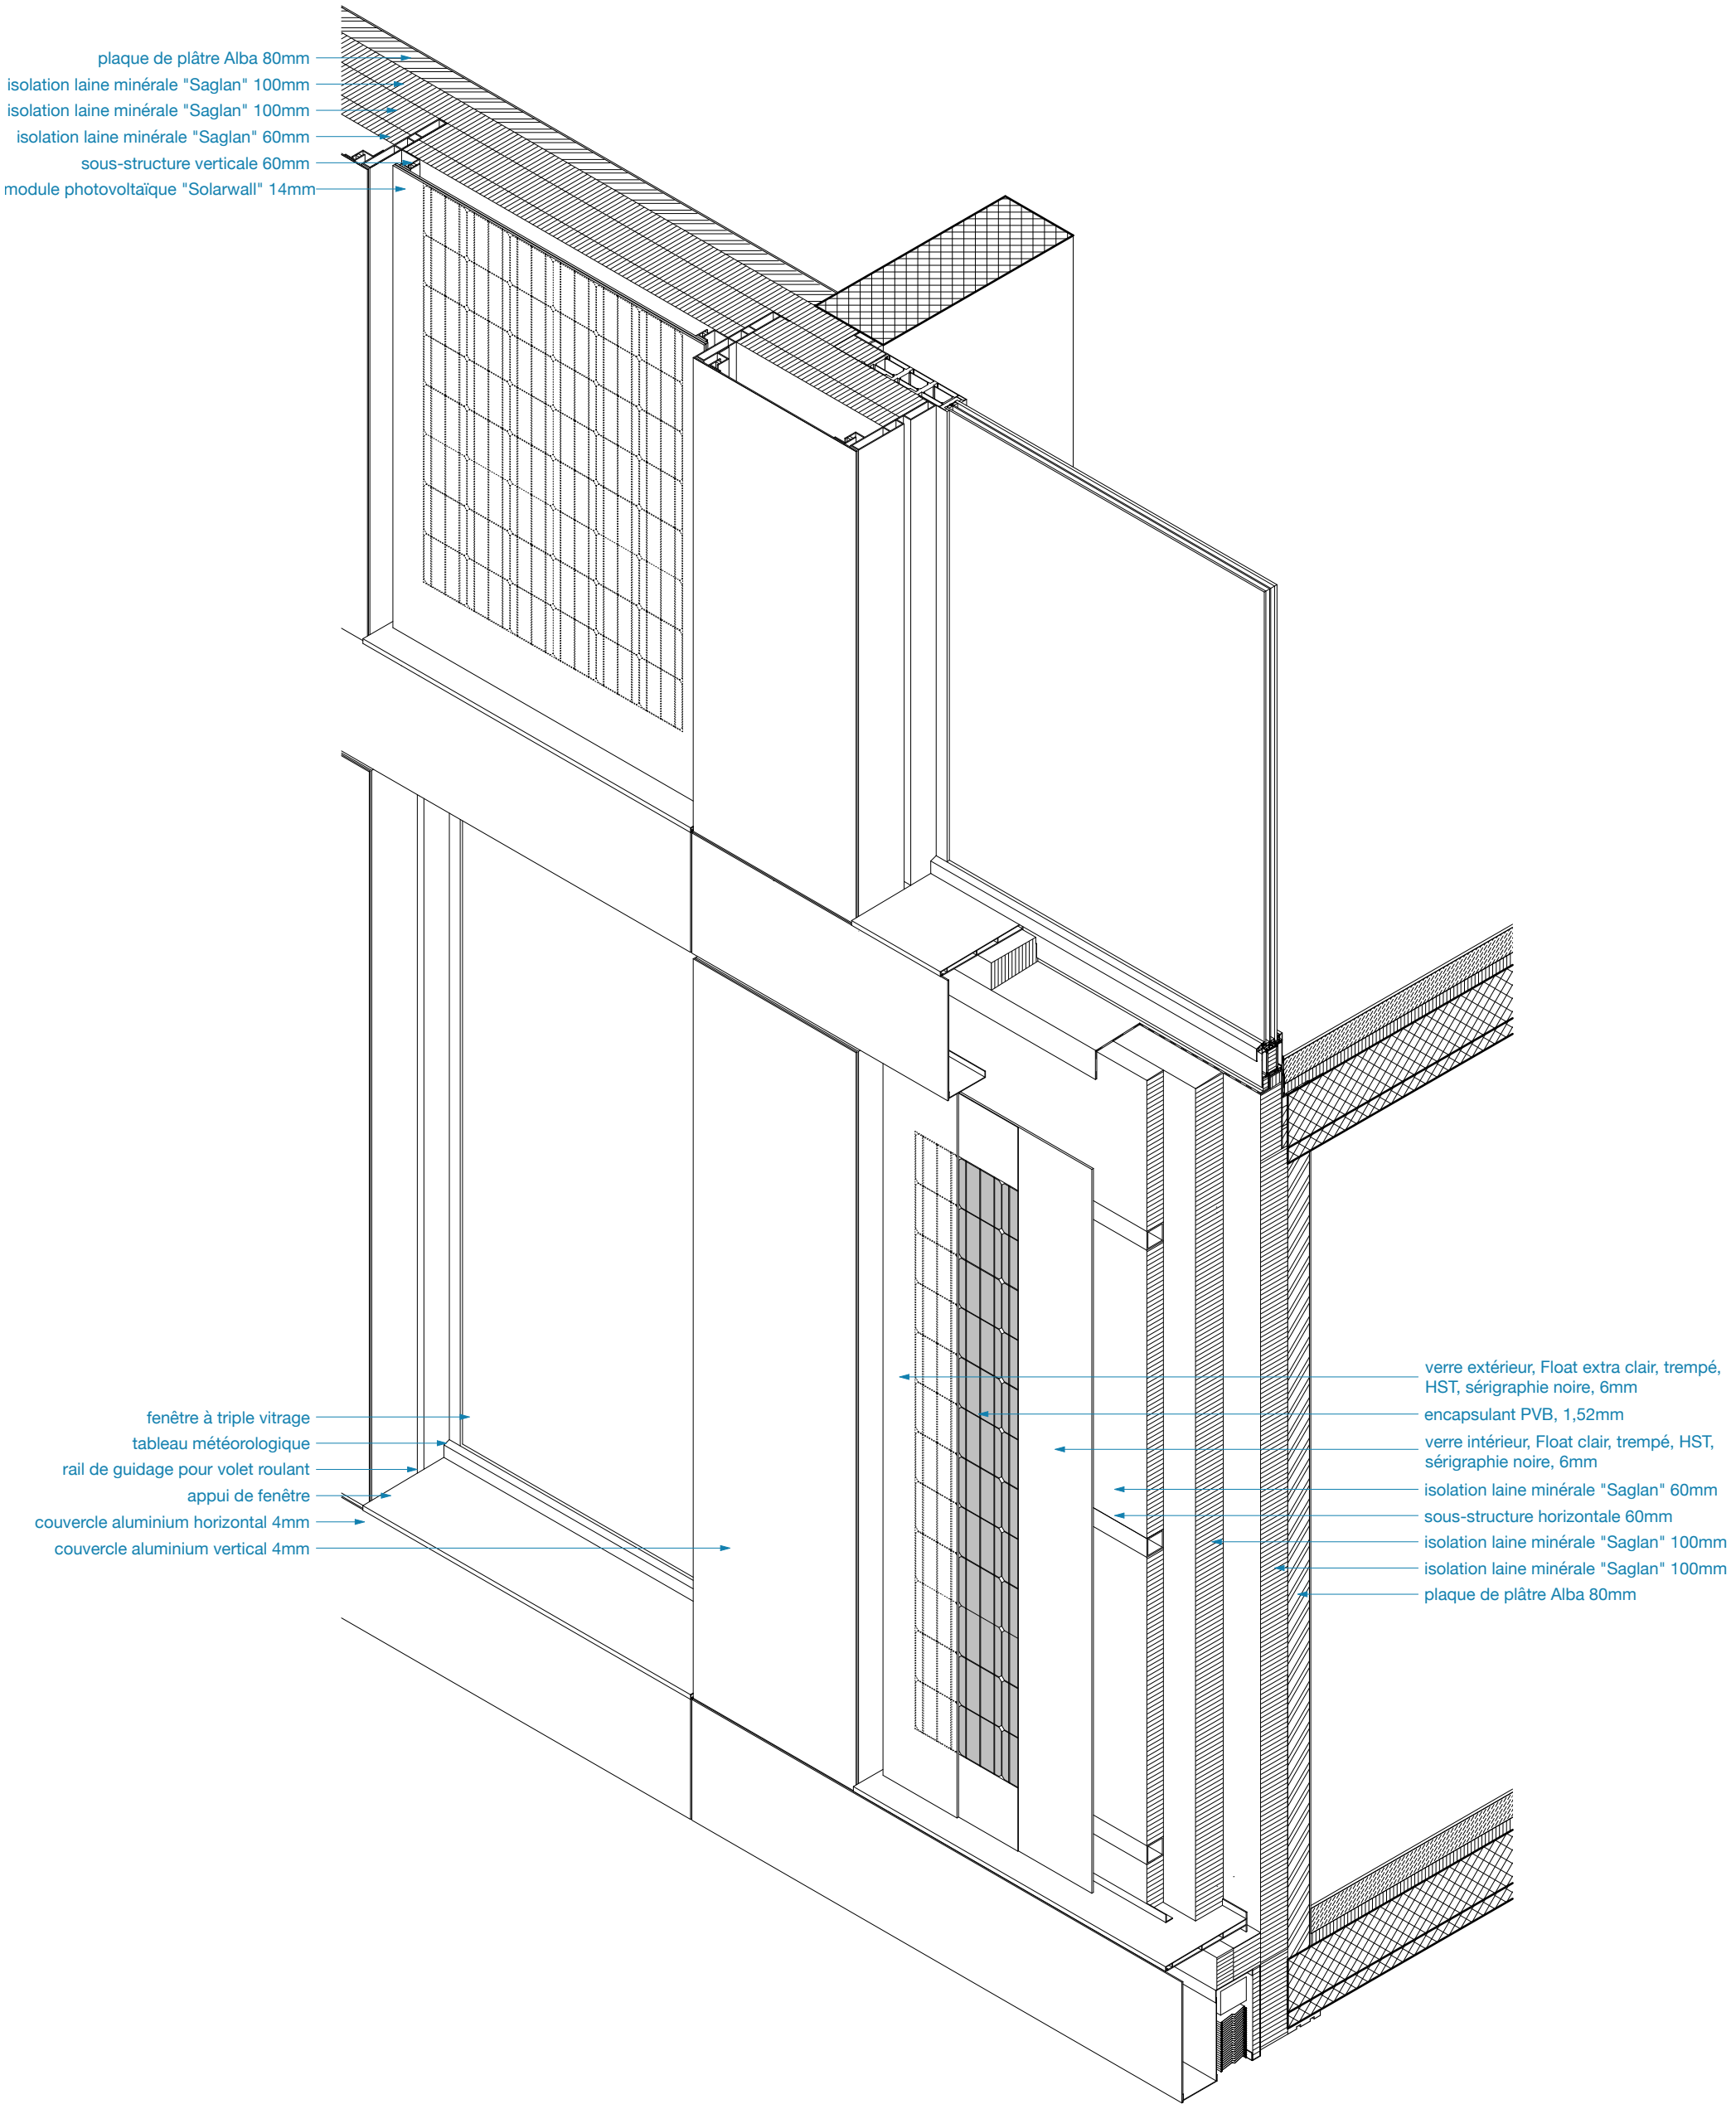

Project name
Silo Bleu
Plan name
Isométrie
Source of detail
Epure Architecture

Scale
A3 - 1:20 0 5 10 20
Redrawn by
BUK-ETHZ
Date of creation
29.11.2019

SOLARCHITECTURE sun as a building material
BUK /ETH zürich

Solarwall AG