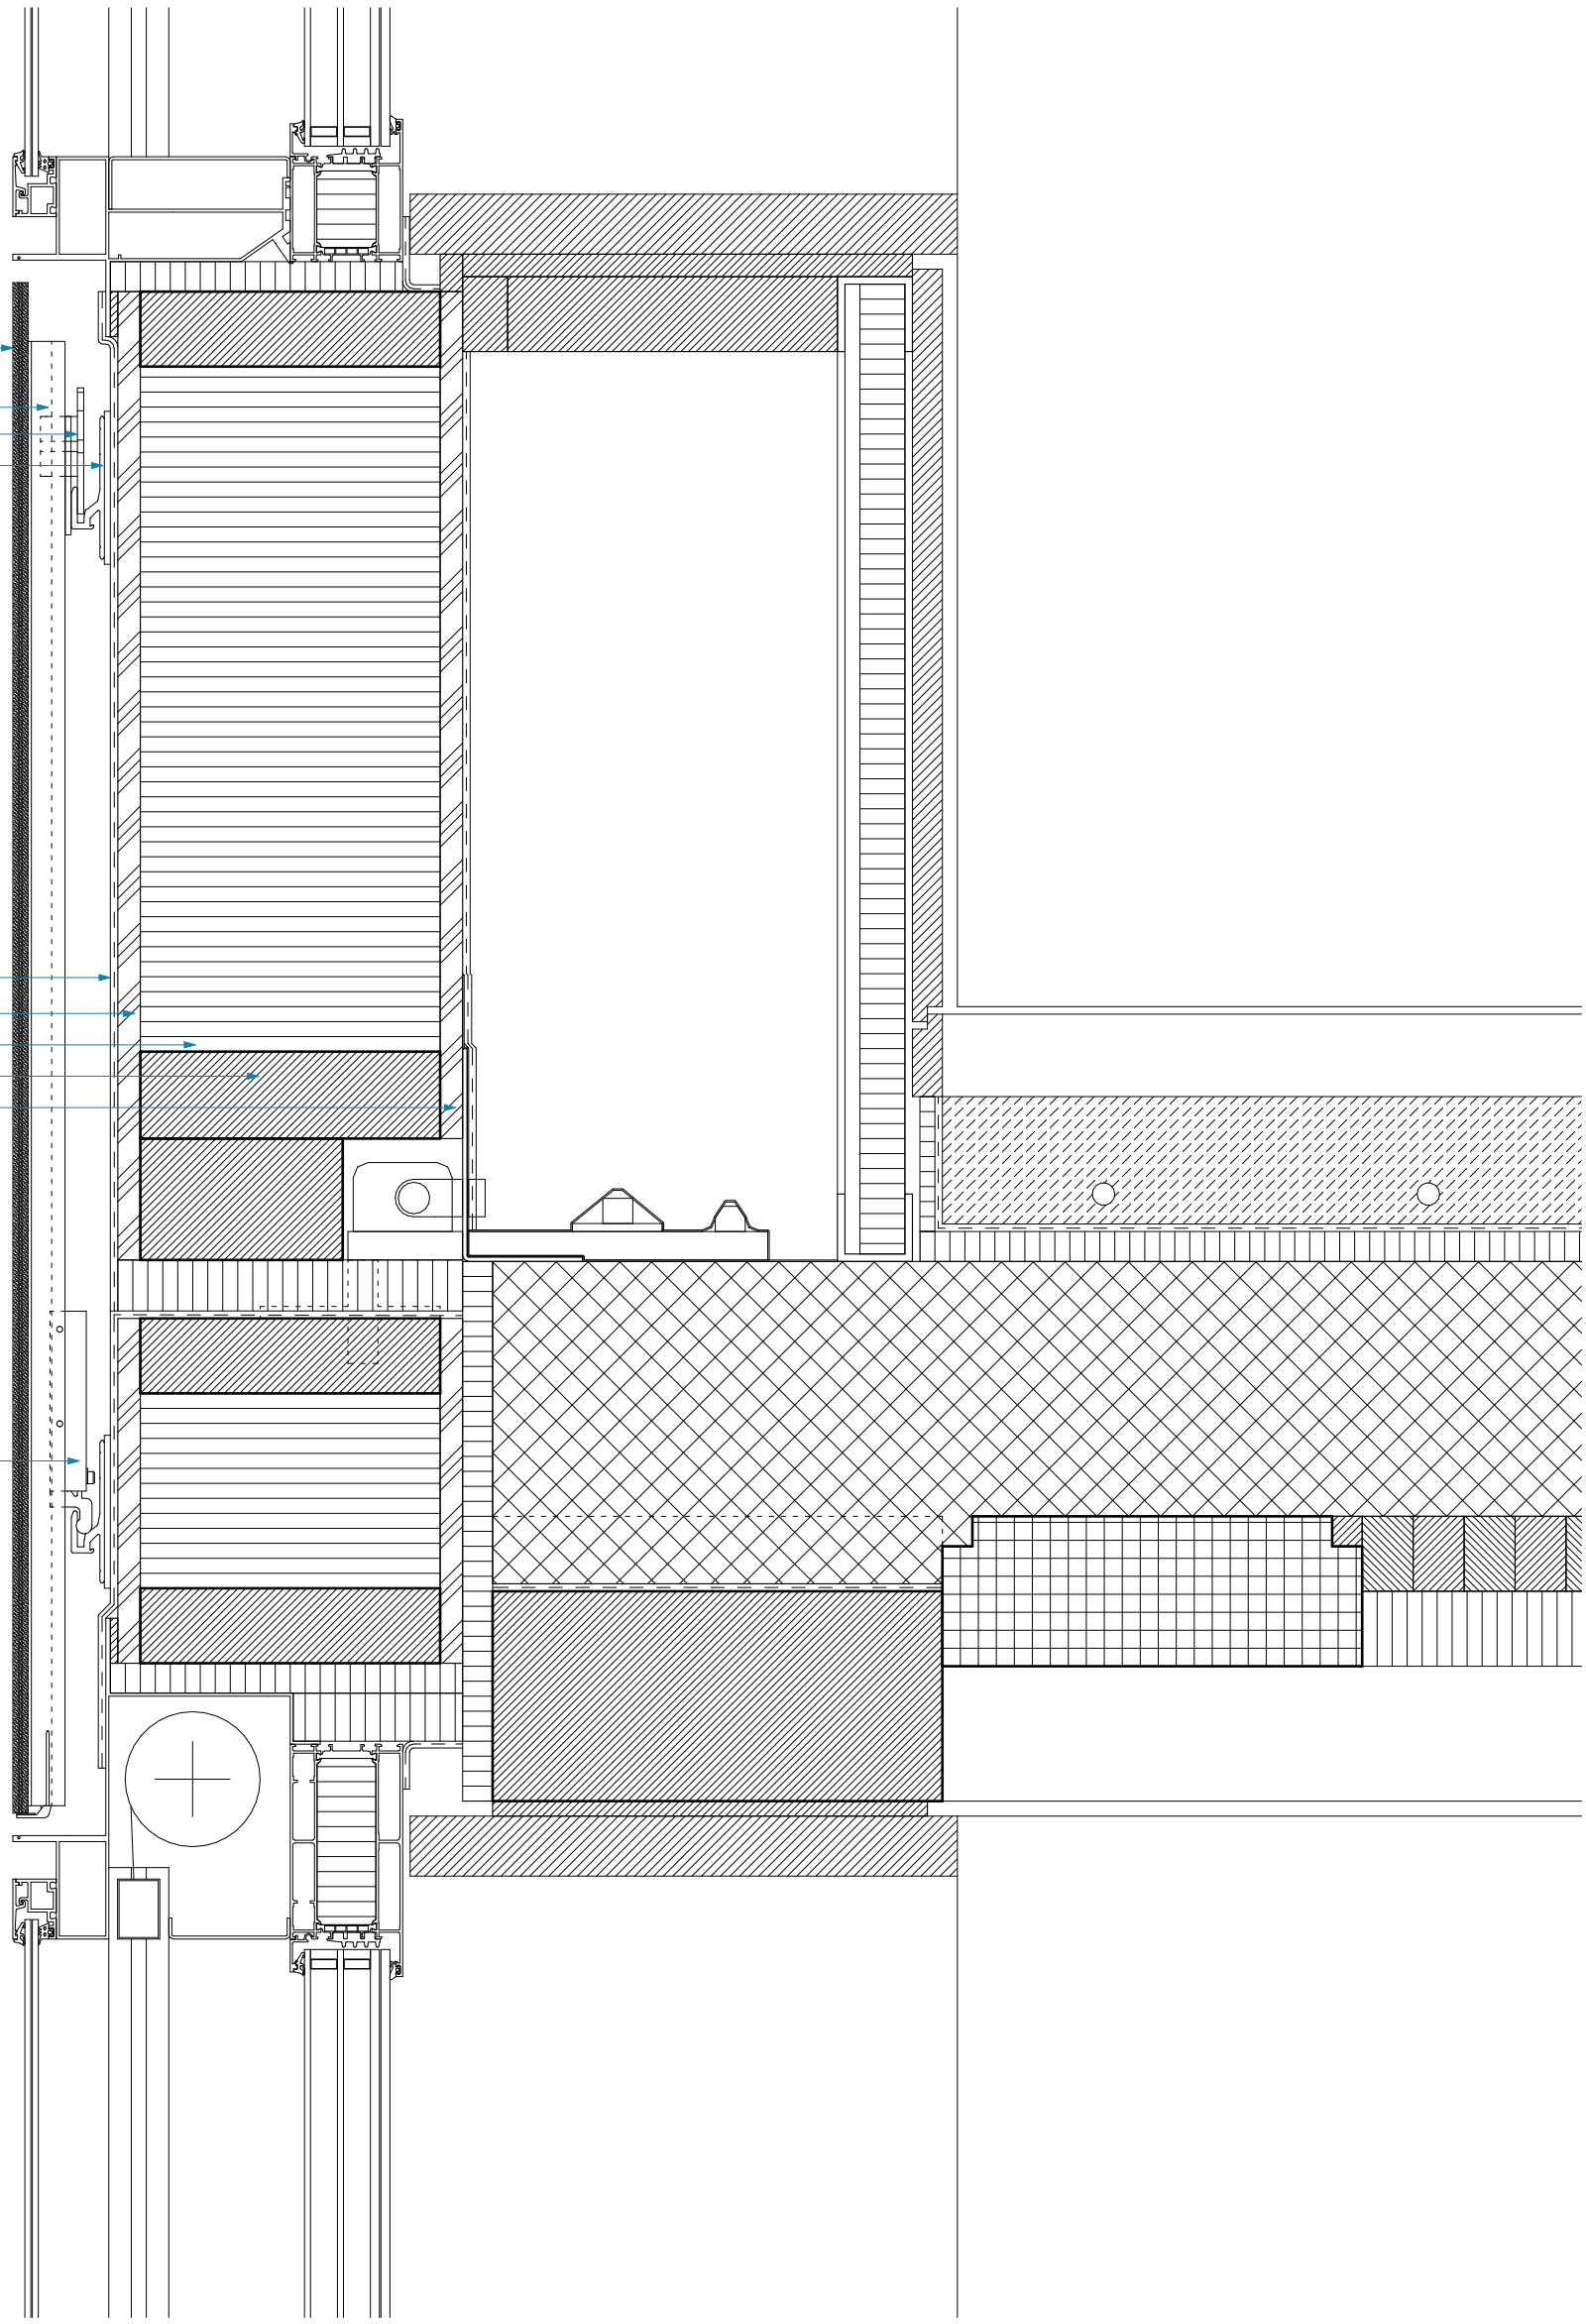

Project name
AUE Basel
Plan name
Coupe Horizontale - Norme
Source of detail
jessenvollenweider

Scale
A3 - 1:5 0 5 10 20
Redrawn by
BUK-ETHZ
Date of creation
17.01.2022

SOLARCHITECTURE
sun as a building material
BUK / ETH zürich