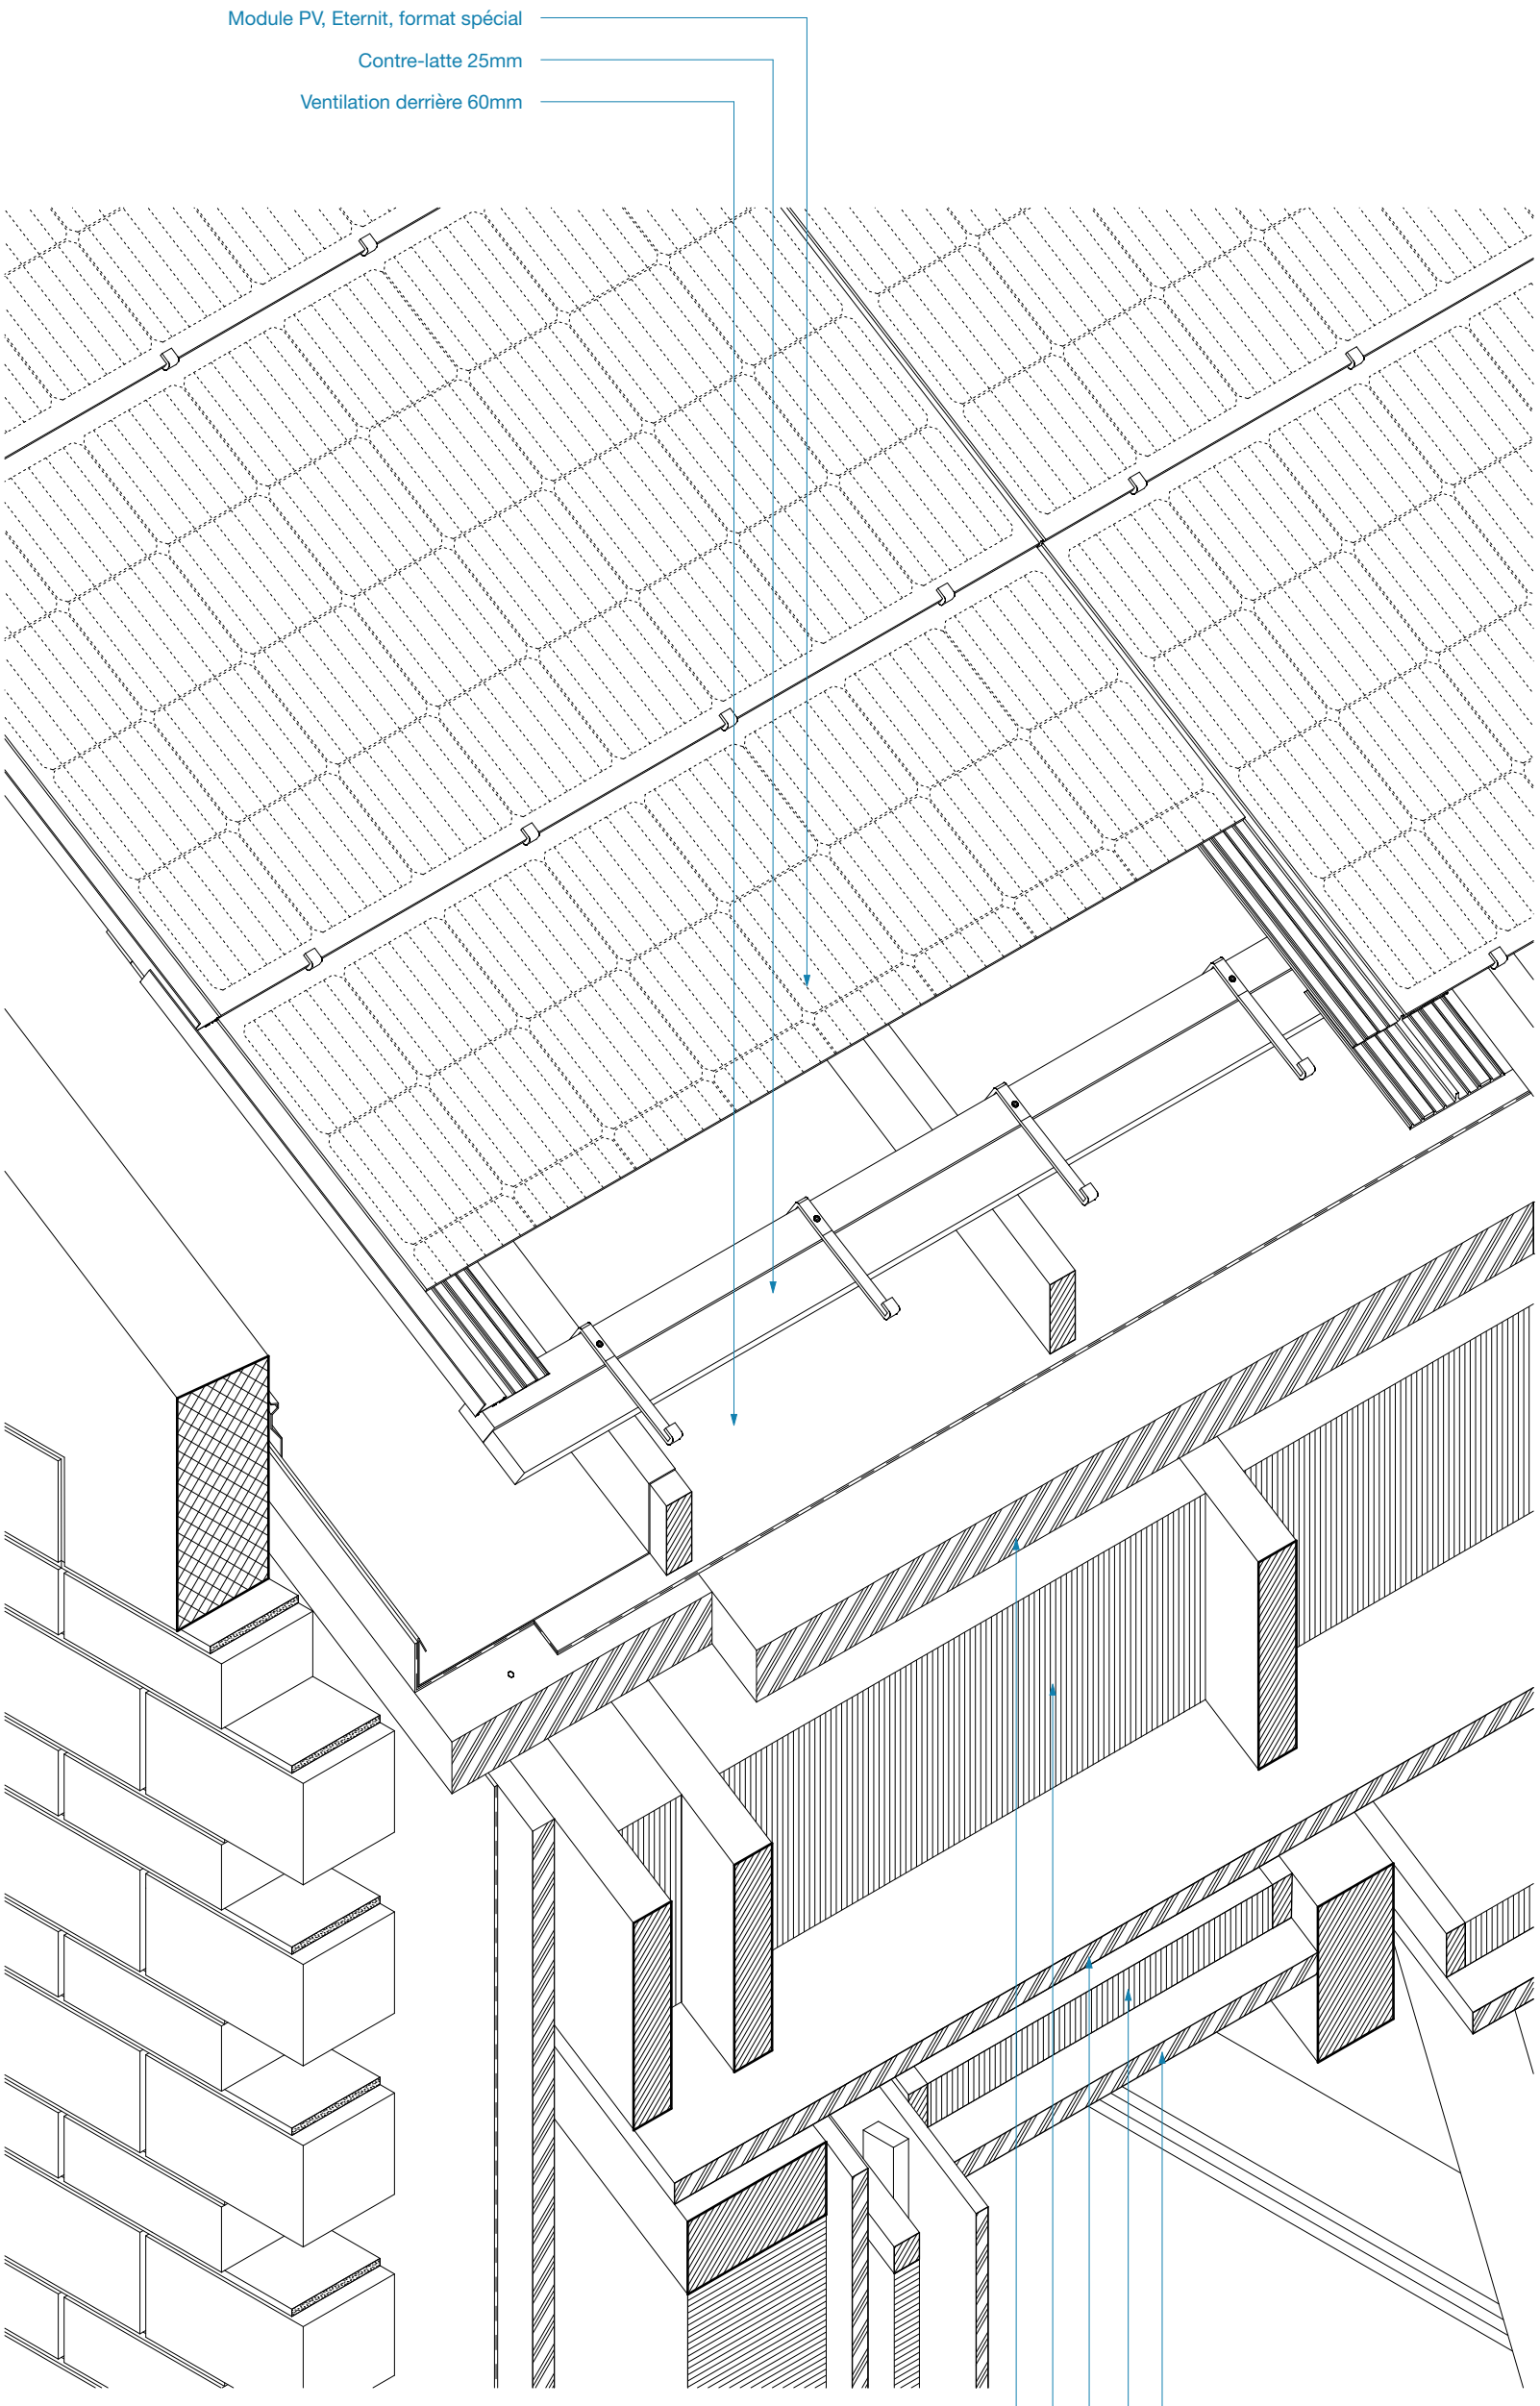

Project name
Obere Mühle
Plan name
Vue isométrique
Source of detail
bernath+widmer

Scale
A3 - 1:10
0 5 10 20
Redrawn by
BUK-ETHZ
Date of creation
20.10.2024

SOLARCHITECTURE
sun as a building material

BUK / ETH zürich