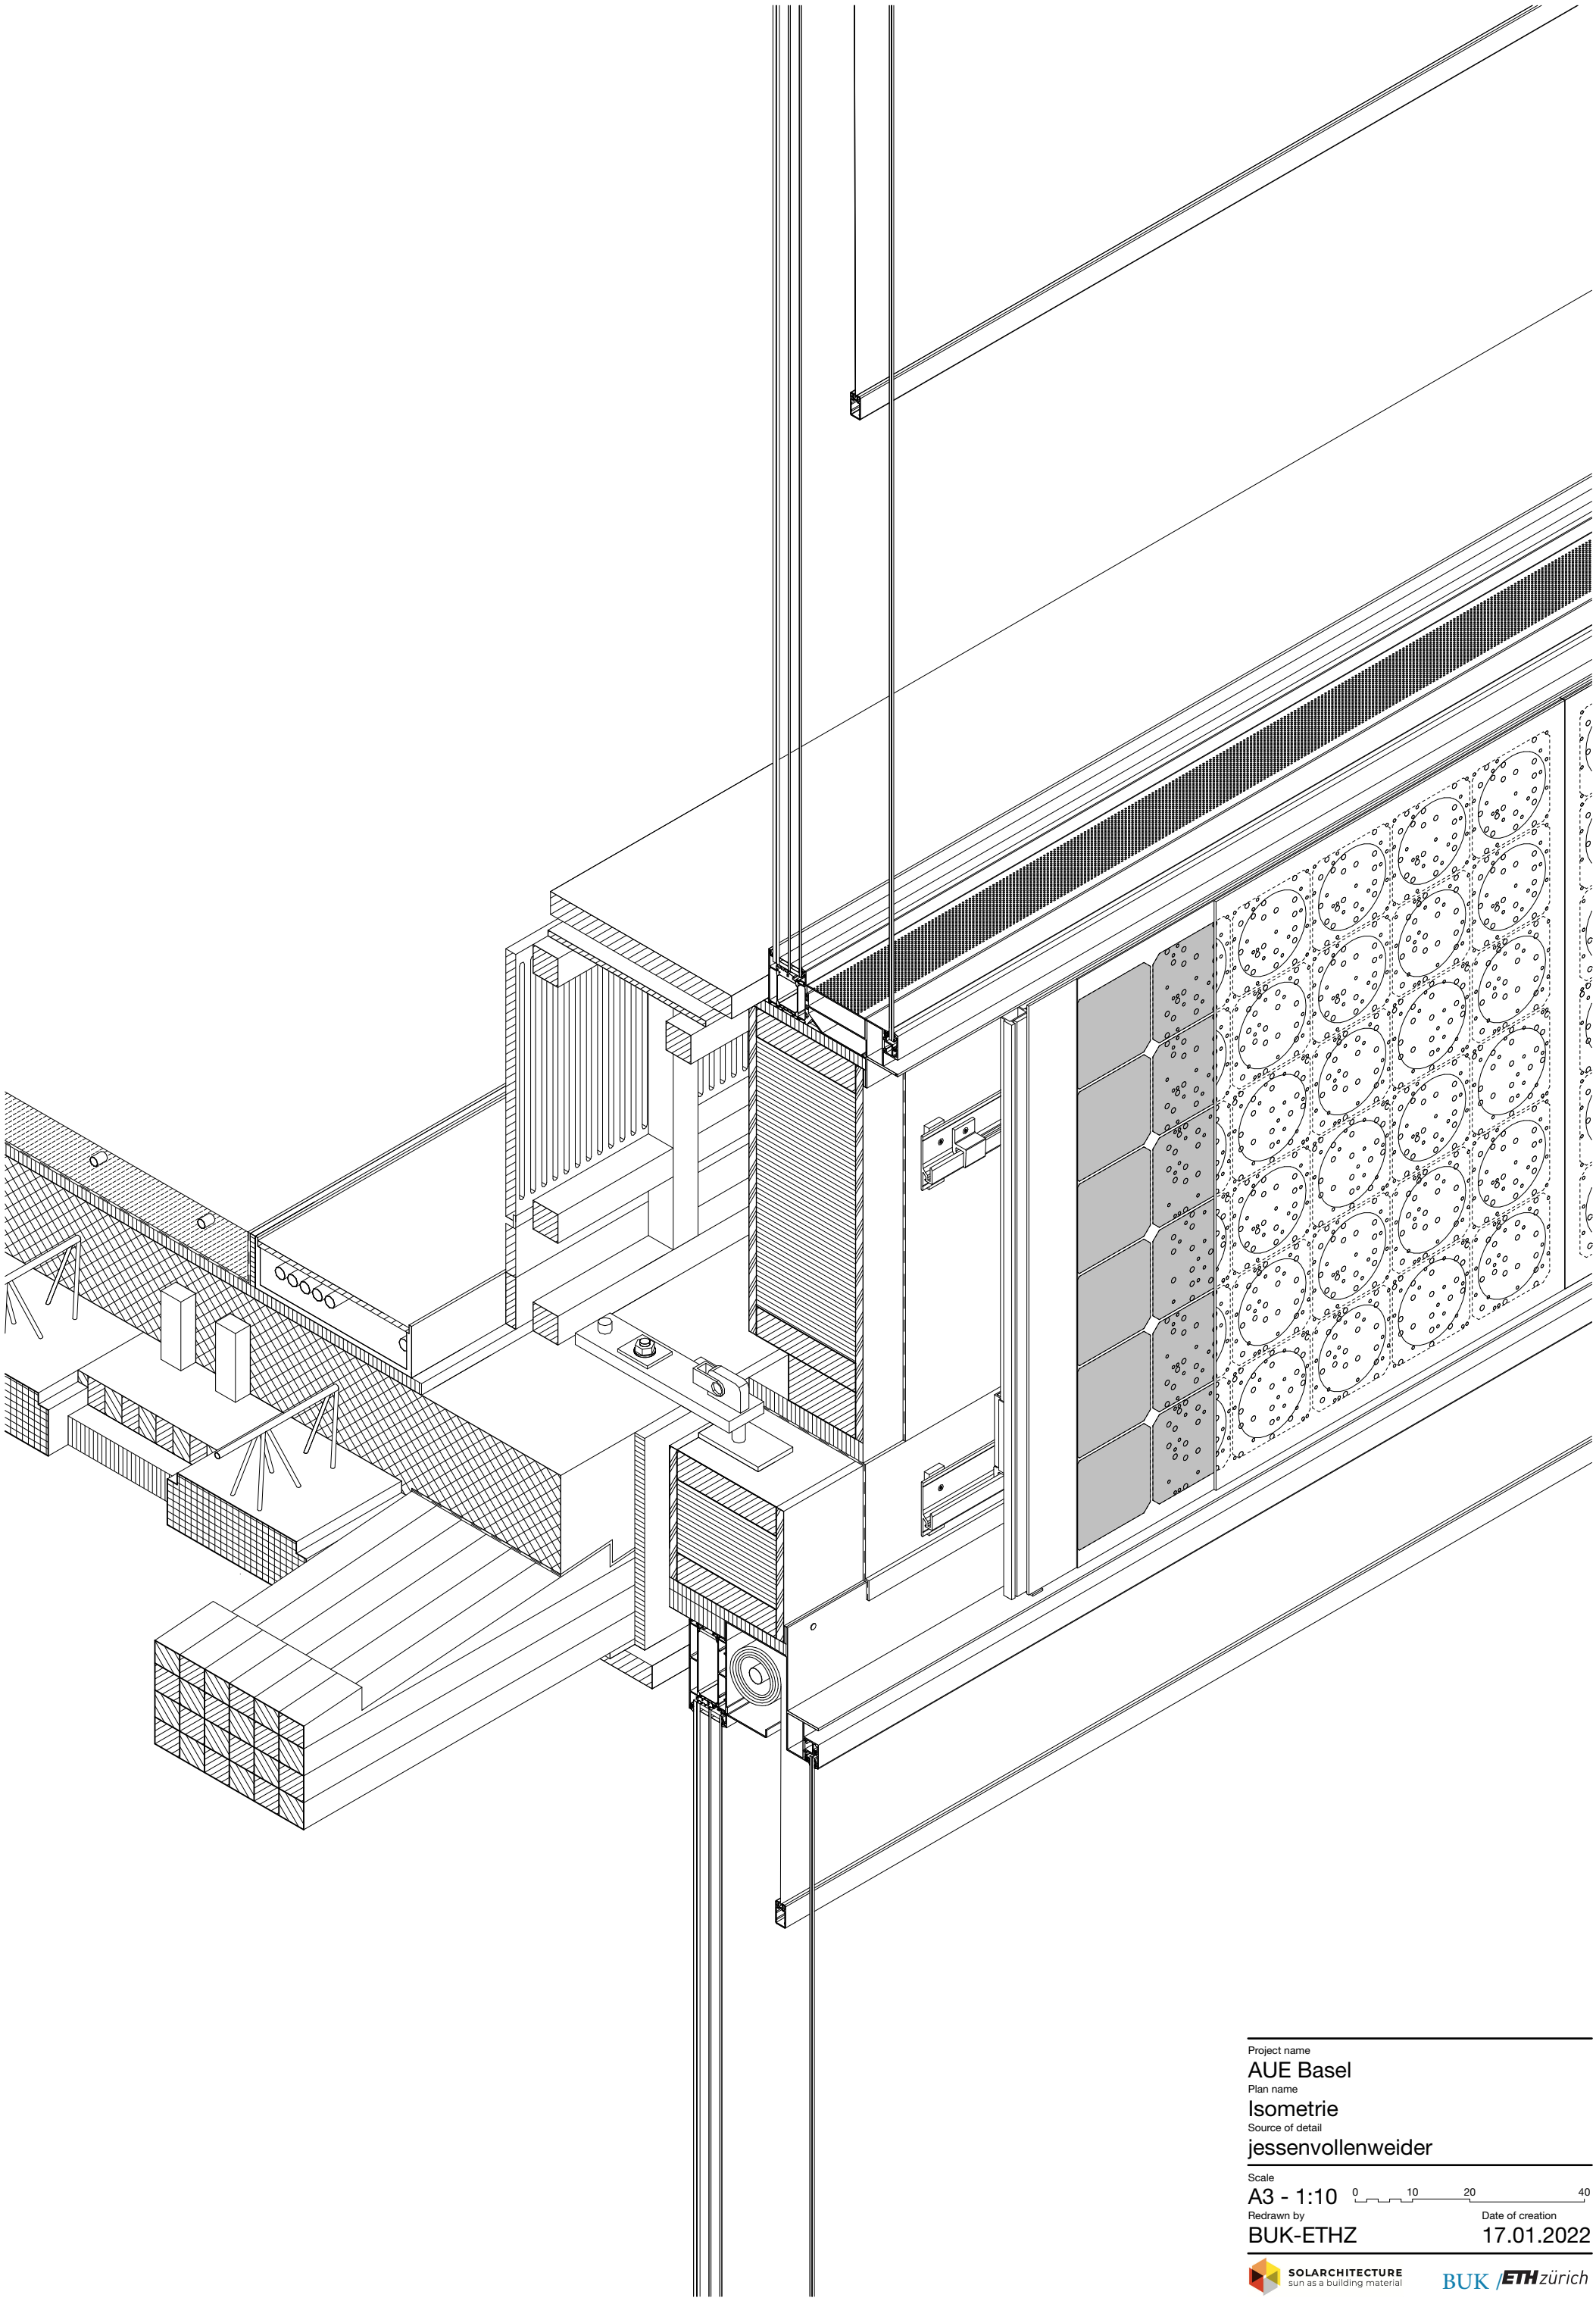

Project name
AUE Basel
Plan name
Isometrie
Source of detail
jessenvollenweider

Scale
A3 - 1:10 0 10 20 40
Redrawn by
BUK-ETHZ
Date of creation
17.01.2022

SOLARCHITECTURE
sun as a building material

BUK /ETH zürich